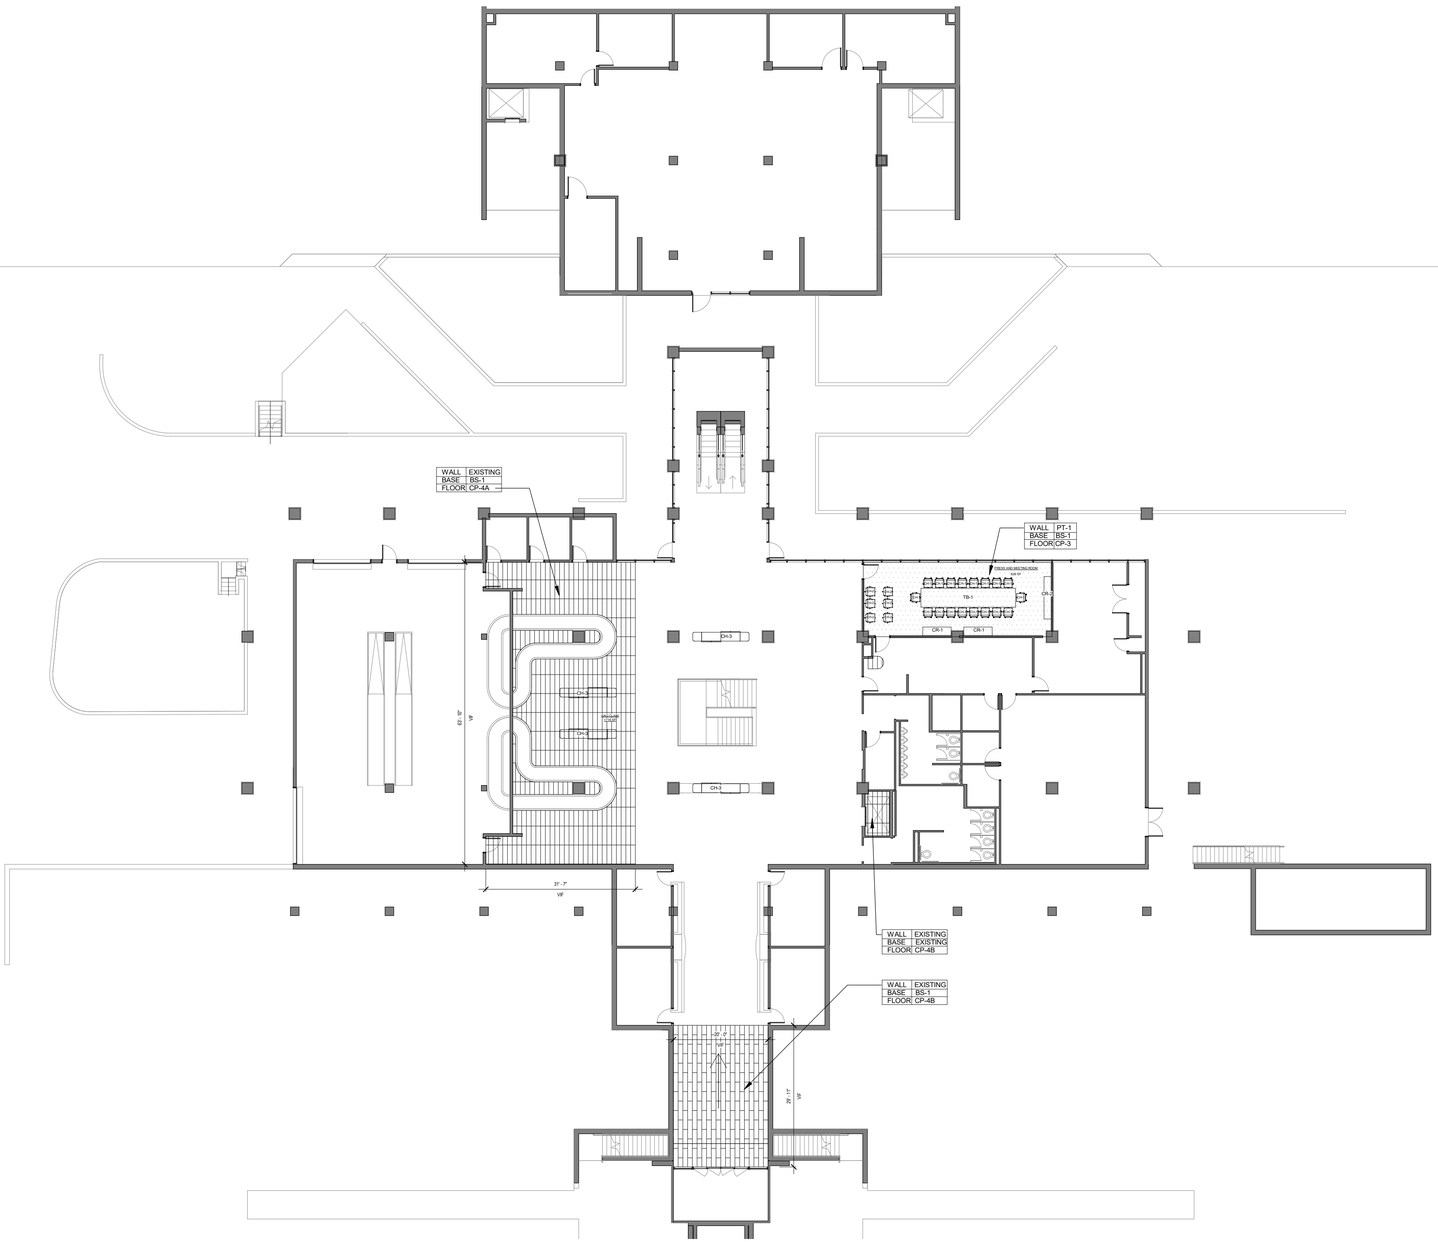

1 TERMINAL IMPROVEMENTS PHASE 1 - L1 - RAMP - PROPOSED FURNITURE FLOOR PLAN
1/16" = 1'-0"

MATERIAL SYMBOLS

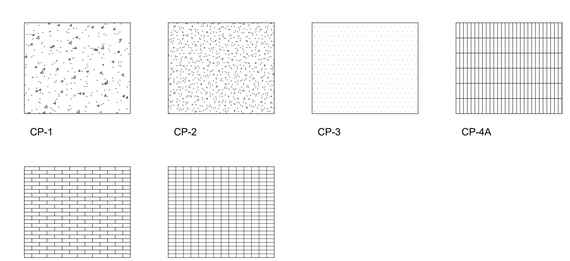

N

TERMINAL IMPROVEMENTS PHASE 1 - L1 - RAMP - PROPOSED FURNITURE & FINISH FLOOR PLAN

2019.08.28

CORGAN

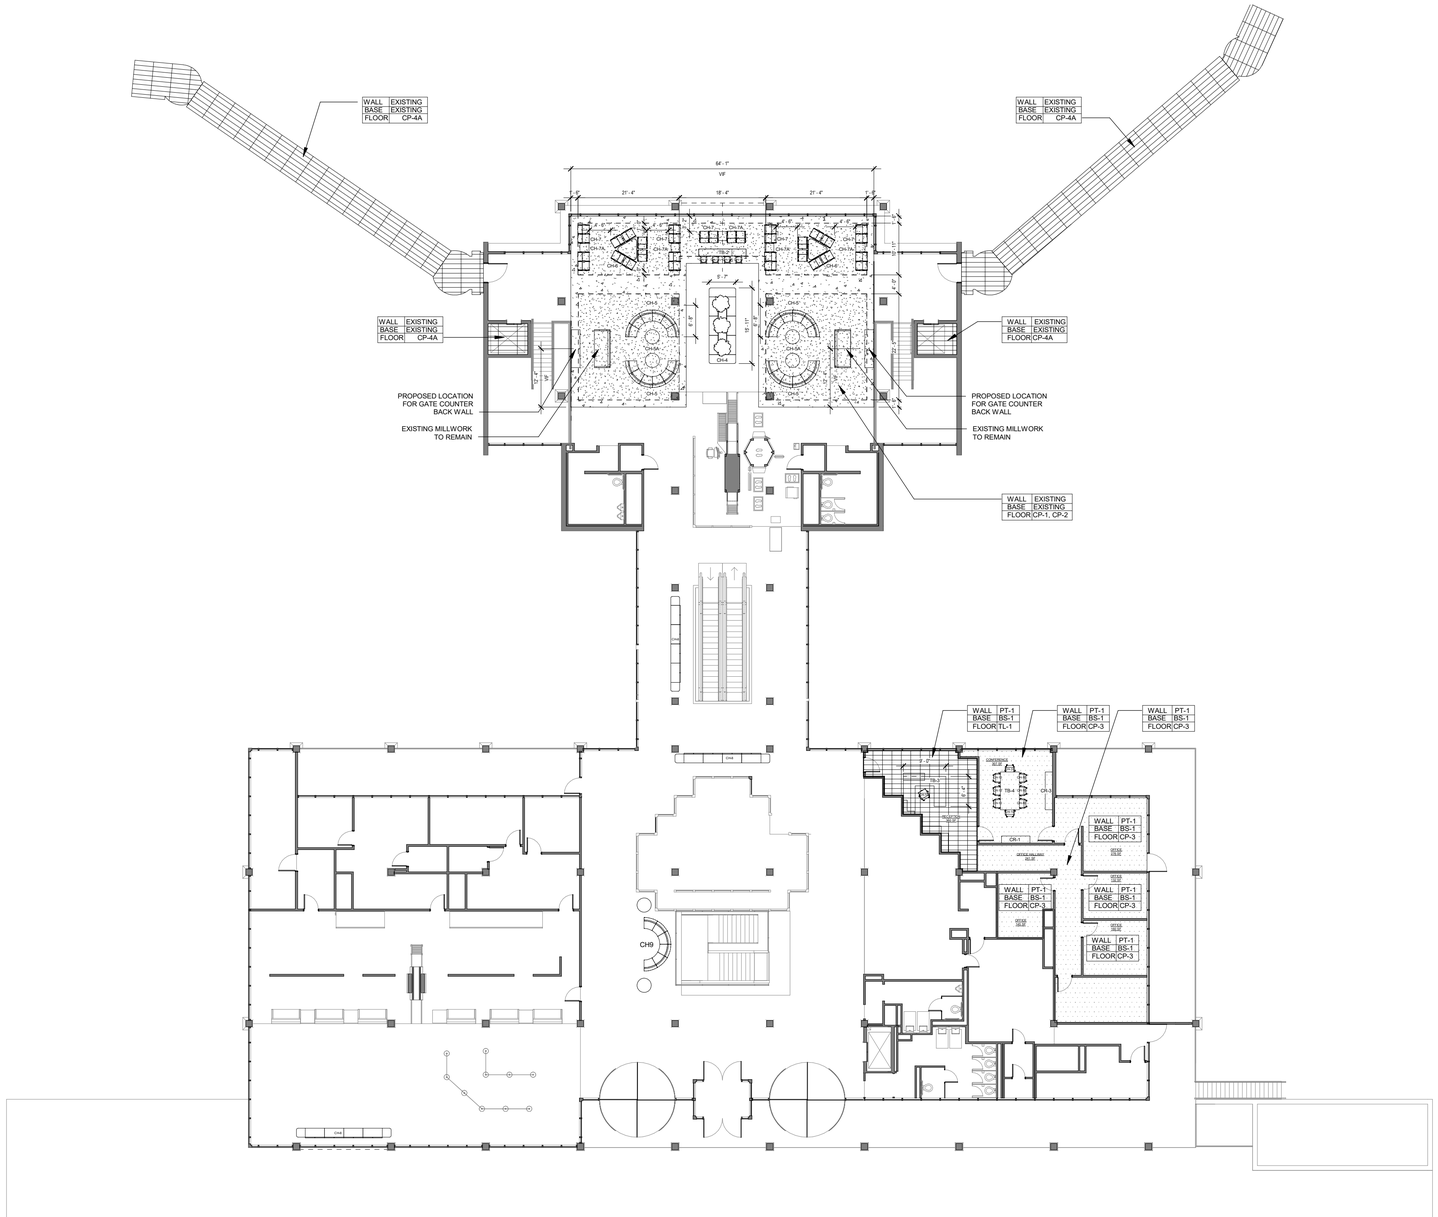

1 TERMINAL IMPROVEMENTS PHASE 1 - L4 - CONC - PROPOSED FURNITURE FLOOR PLAN
1/16" = 1'-0"

MATERIAL SYMBOLS

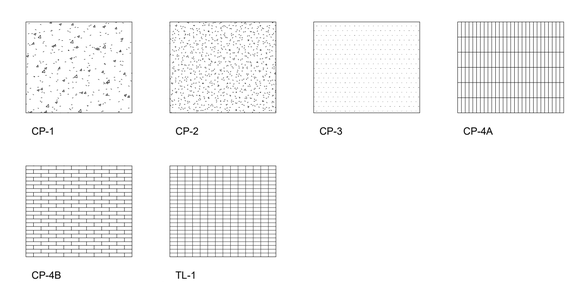

N

TERMINAL IMPROVEMENTS PHASE 1 - L4 - CONCOURSE - PROPOSED FURNITURE & FINISH FLOOR PLAN

2019.09.27

CORGAN